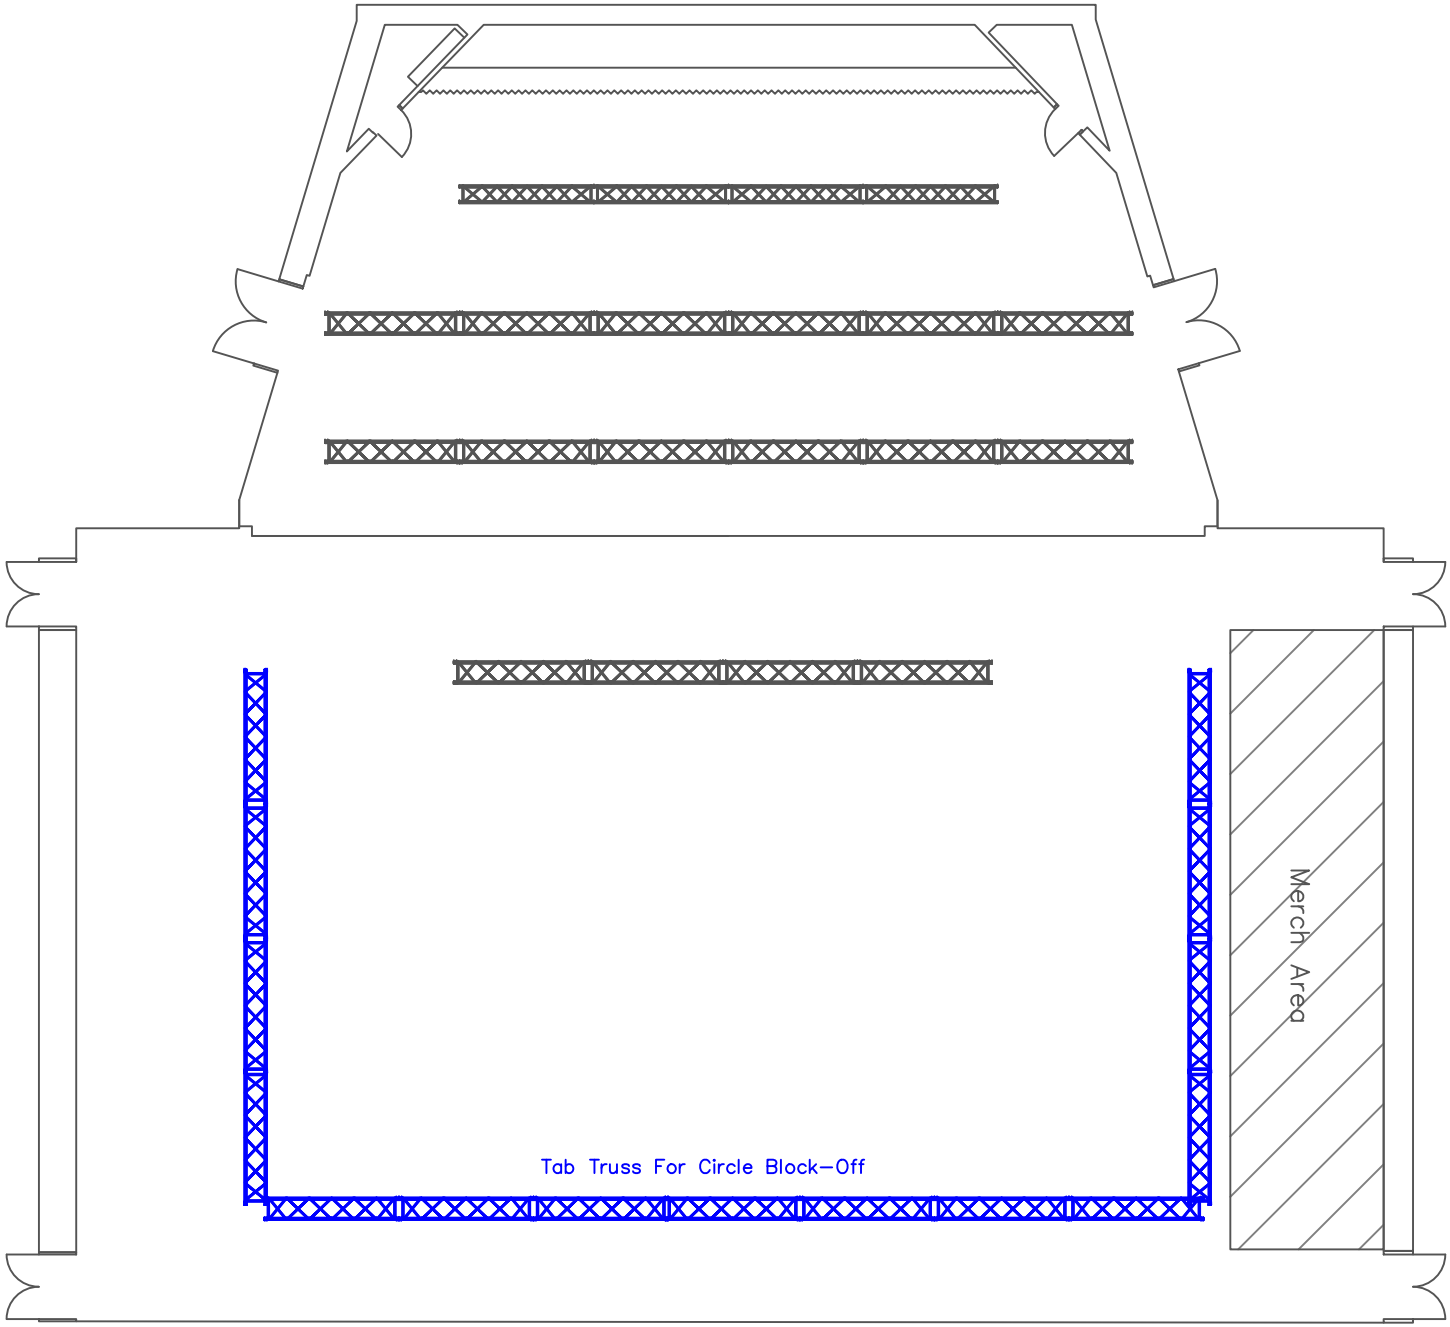

REVISIONS

THE GUILDHALL THEATRE
CRAIG PATERSON
STAGE & TECHNICAL MGR
PORTSMOUTH GUILDHALL
GUILDHALL SQUARE
PORTSMOUTH
PO12AB

TEL 07724813794
TEL 02393870206

DRAWING TITLE

DRAWN | CHECKED

SCALE: NTS | DATE: DATE

PROJECT

PROJECT NO | SHEET NO

DRAWING NO